PREVIOUS GRADING AT STORM DRAIN CL

NEW GRADING AT STORM DRAIN CL

EXISTING SURFACE AT STORM DRAIN CL

MIN 2' COVER

PROPOSED SEWER CROSSING. CONTRACTOR TO VERIFY ELEVATIONS PRIOR TO CONSTRUCTION

PROPOSED SEWER CROSSING. CONTRACTOR TO VERIFY ELEVATIONS PRIOR TO CONSTRUCTION

PROPOSED SEWER CROSSING. CONTRACTOR TO VERIFY ELEVATIONS PRIOR TO CONSTRUCTION

PROPOSED SEWER CROSSING. CONTRACTOR TO VERIFY ELEVATIONS PRIOR TO CONSTRUCTION

RELOCATED DROP CLEANOUT

CLEANOUT REMOVED FROM DESIGN

LEGEND

NEW GRADING LIMITS

NEW STORM DRAIN ALIGNMENT

RICK

5620 FRIARS ROAD
SAN DIEGO, CA 92110
619-291-0707
rickengineering.com

FAMOSA SLOUGH STORM DRAIN REALIGNMENT AND GRADING EXHIBIT

11-14-2025

N

20 10 0 20 40 60

GRAPHIC SCALE 1" = 20'

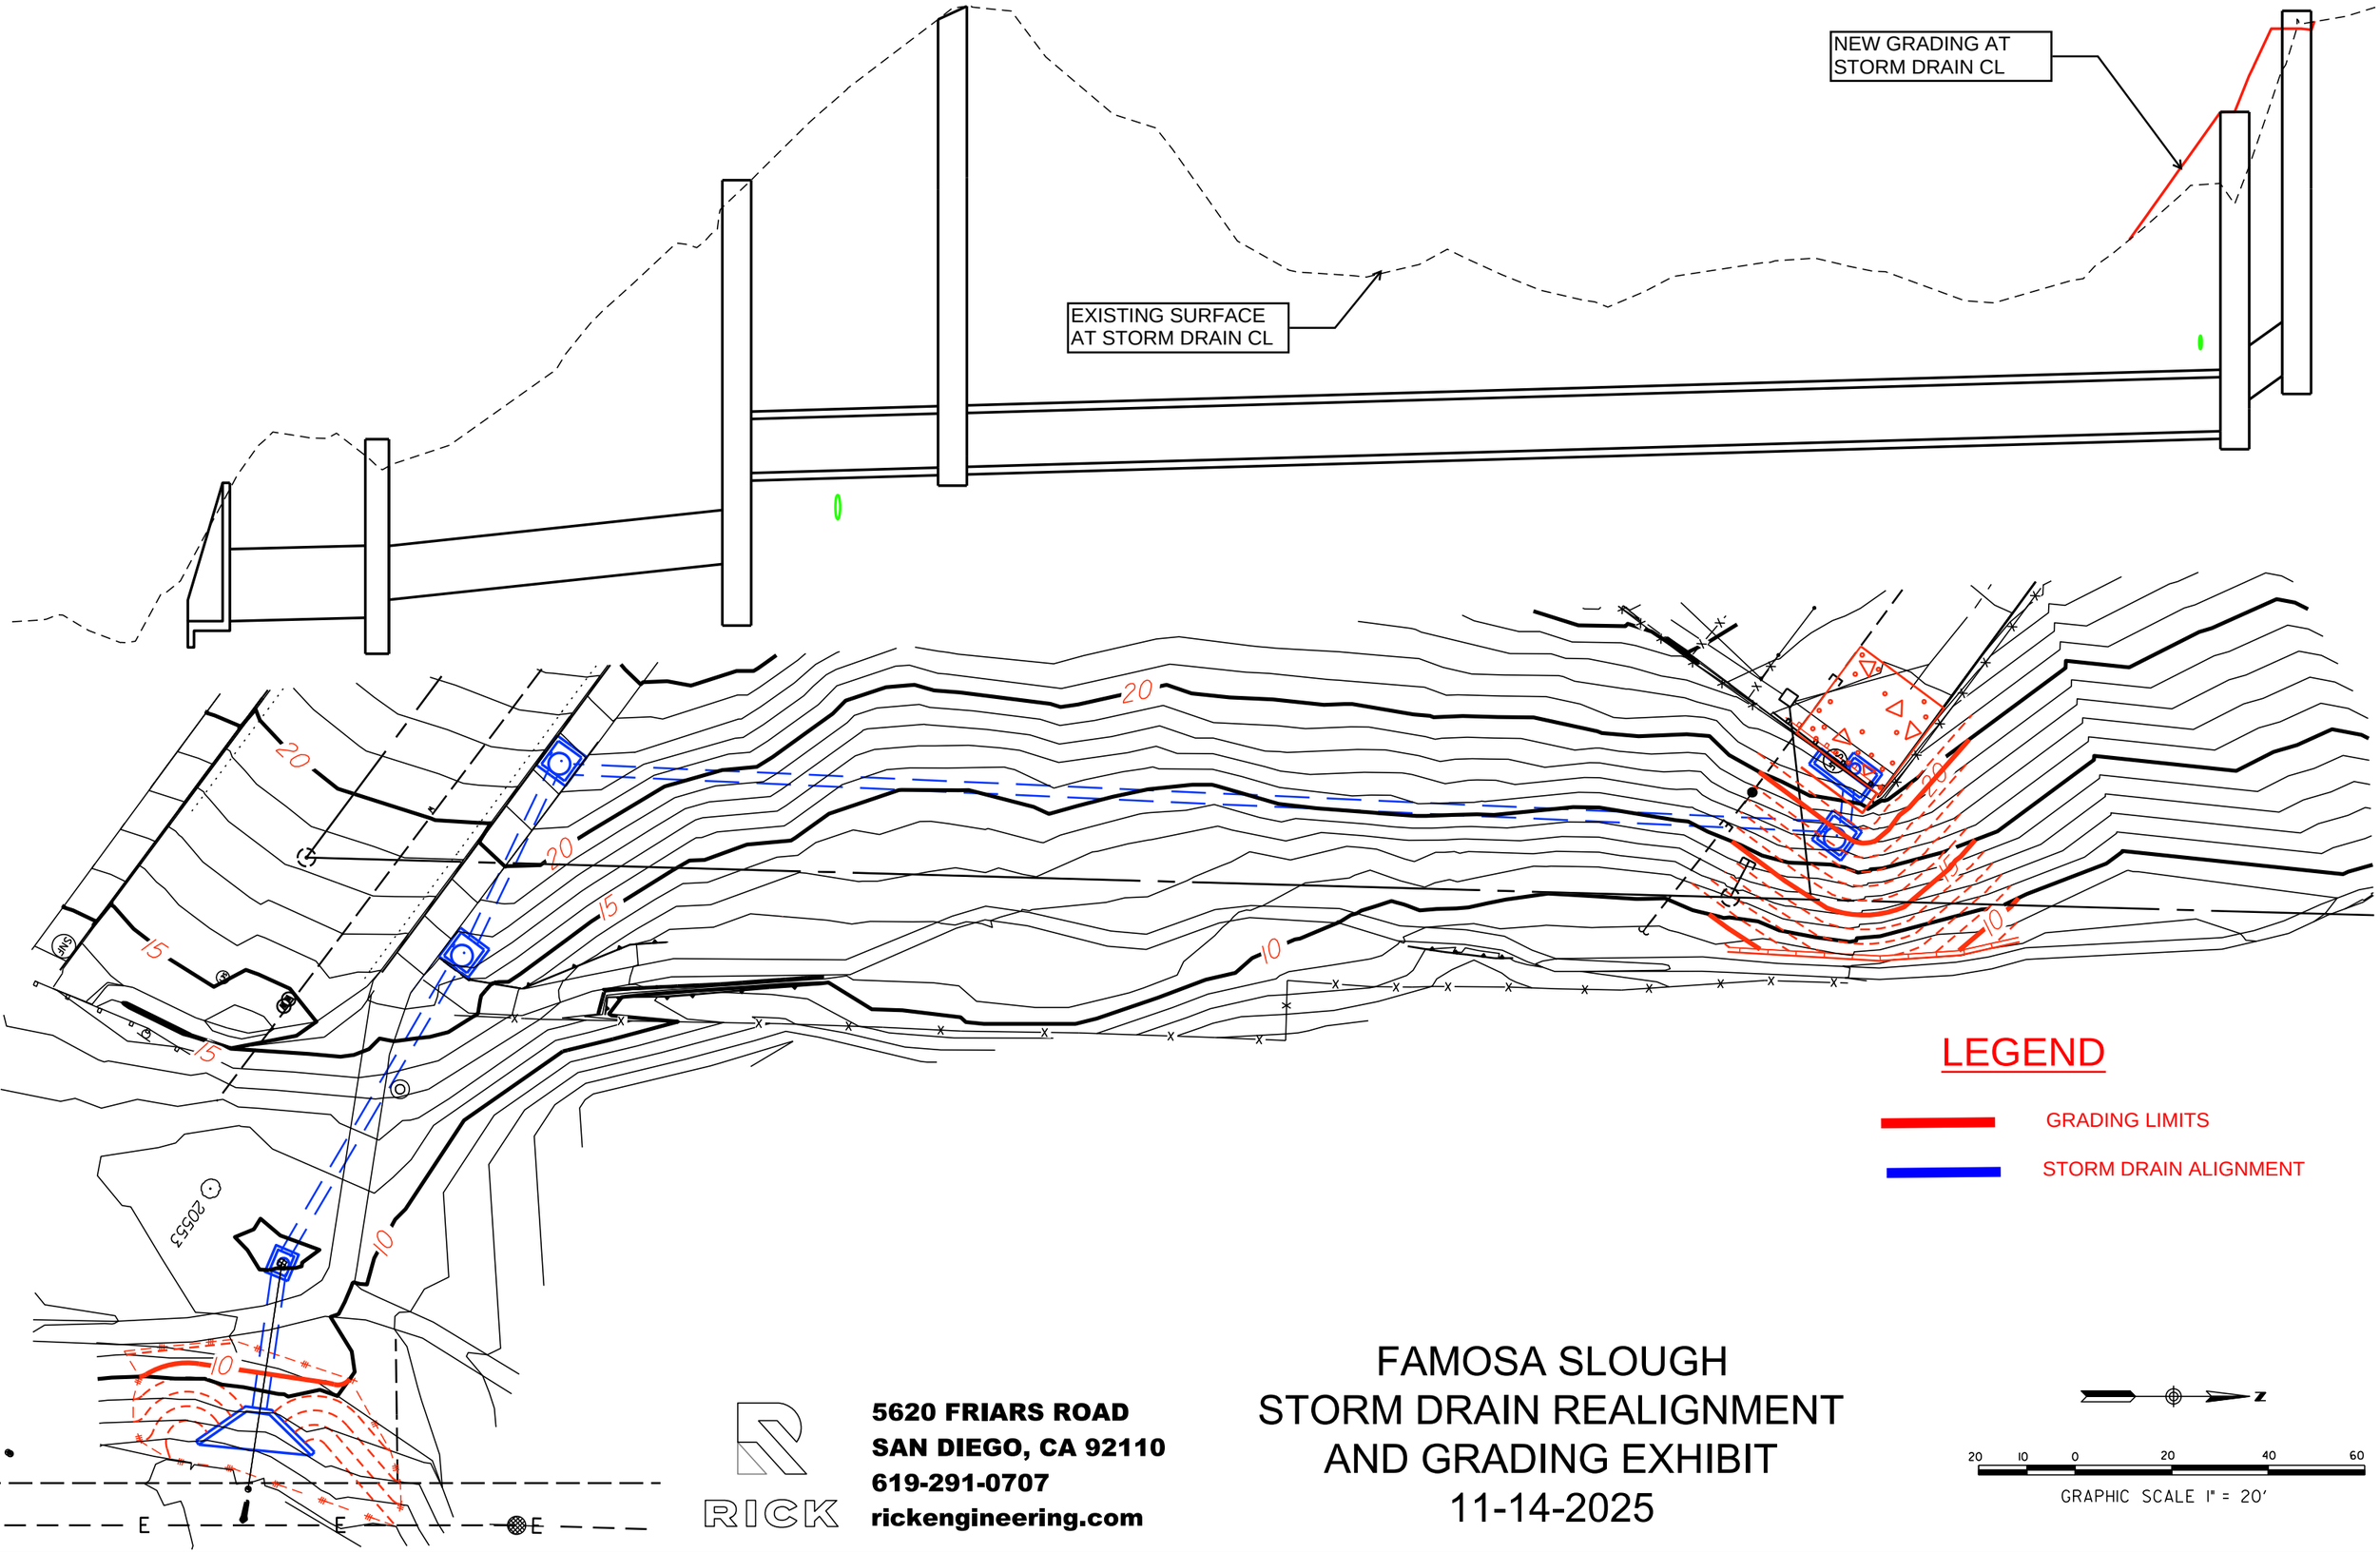

LEGEND

GRADING LIMITS

STORM DRAIN ALIGNMENT

RICK

5620 FRIARS ROAD
SAN DIEGO, CA 92110
619-291-0707
rickengineering.com

FAMOSA SLOUGH
STORM DRAIN REALIGNMENT
AND GRADING EXHIBIT
11-14-2025

N

20 10 0 20 40 60

GRAPHIC SCALE 1" = 20'